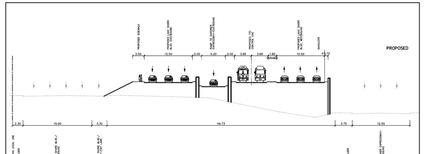

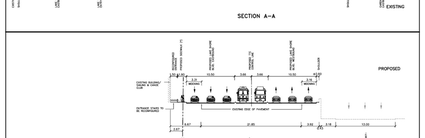

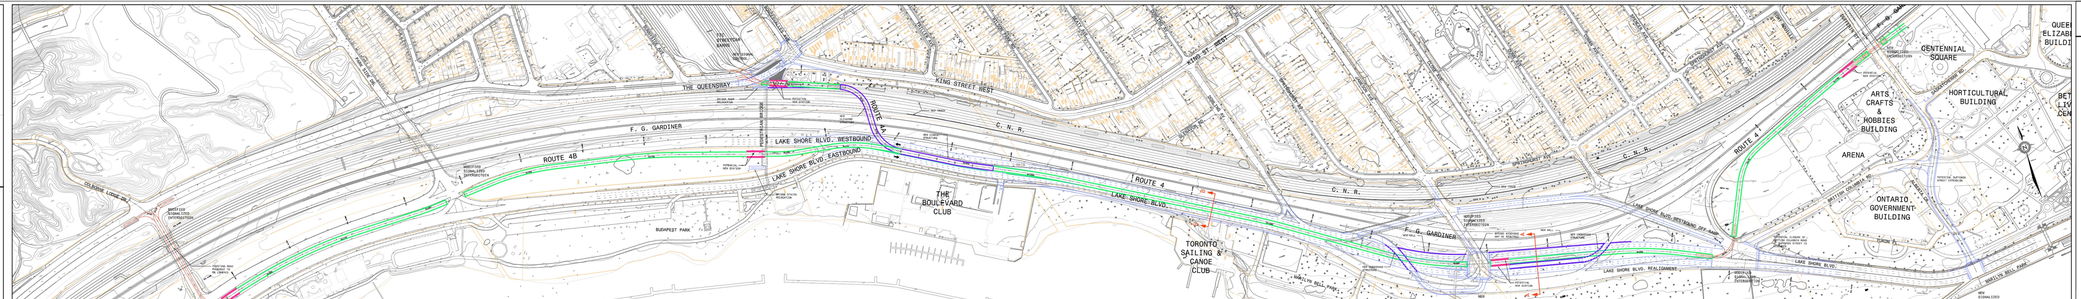

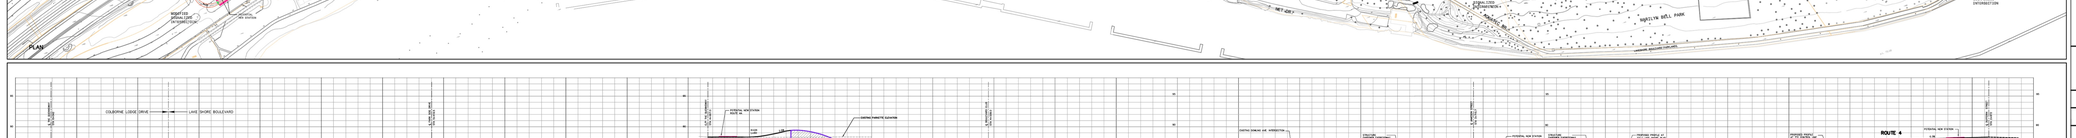

Toronto Transit Commission

Gartner Lee

EarthTech

WATERFRONT WEST STREETCARS EXTENSION

ENVIRONMENTAL ASSESSMENT STUDY
WATERFRONT WEST STREETCARS EXTENSION
BATHURST STREET TO SPADINA AVENUE
ALTERNATIVE STREETCAR ROUTE 4

DATE: 2004-Jan-12